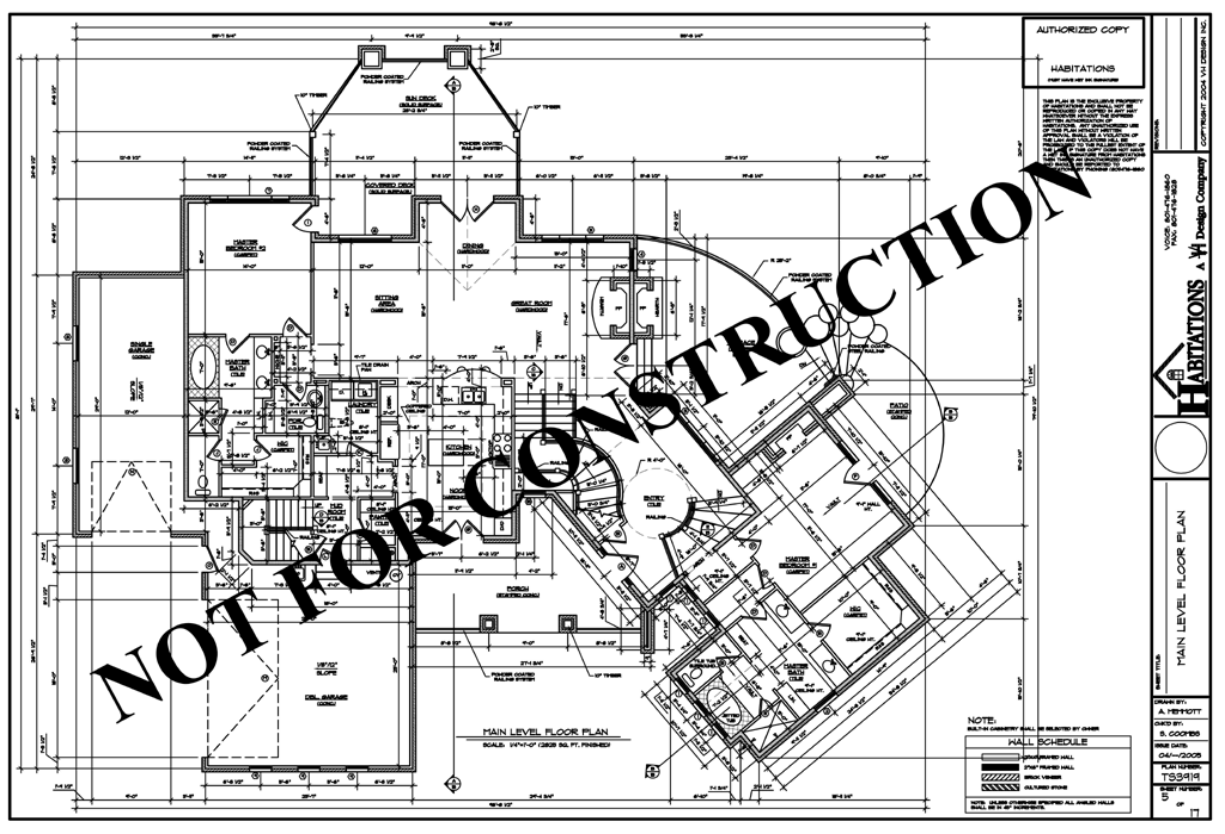
AUTHORIZED COPY
HABITATIONS
NOT FOR CONSTRUCTION
MAIN LEVEL FLOOR PLAN
SCALE: 1/4"=1'-0" (2823 SQ. FT. FINISHED)
NOTE:
WALL SCHEDULE
HABITATIONS
A Design Company
MAIN LEVEL FLOOR PLAN
DRAWN BY:
A. HERRITT
DATE BY:
S. COOPER
ISSUE DATE:
04/-/2008
PLAN NUMBER:
TS3419
SHEET NUMBER:
5
OF
7